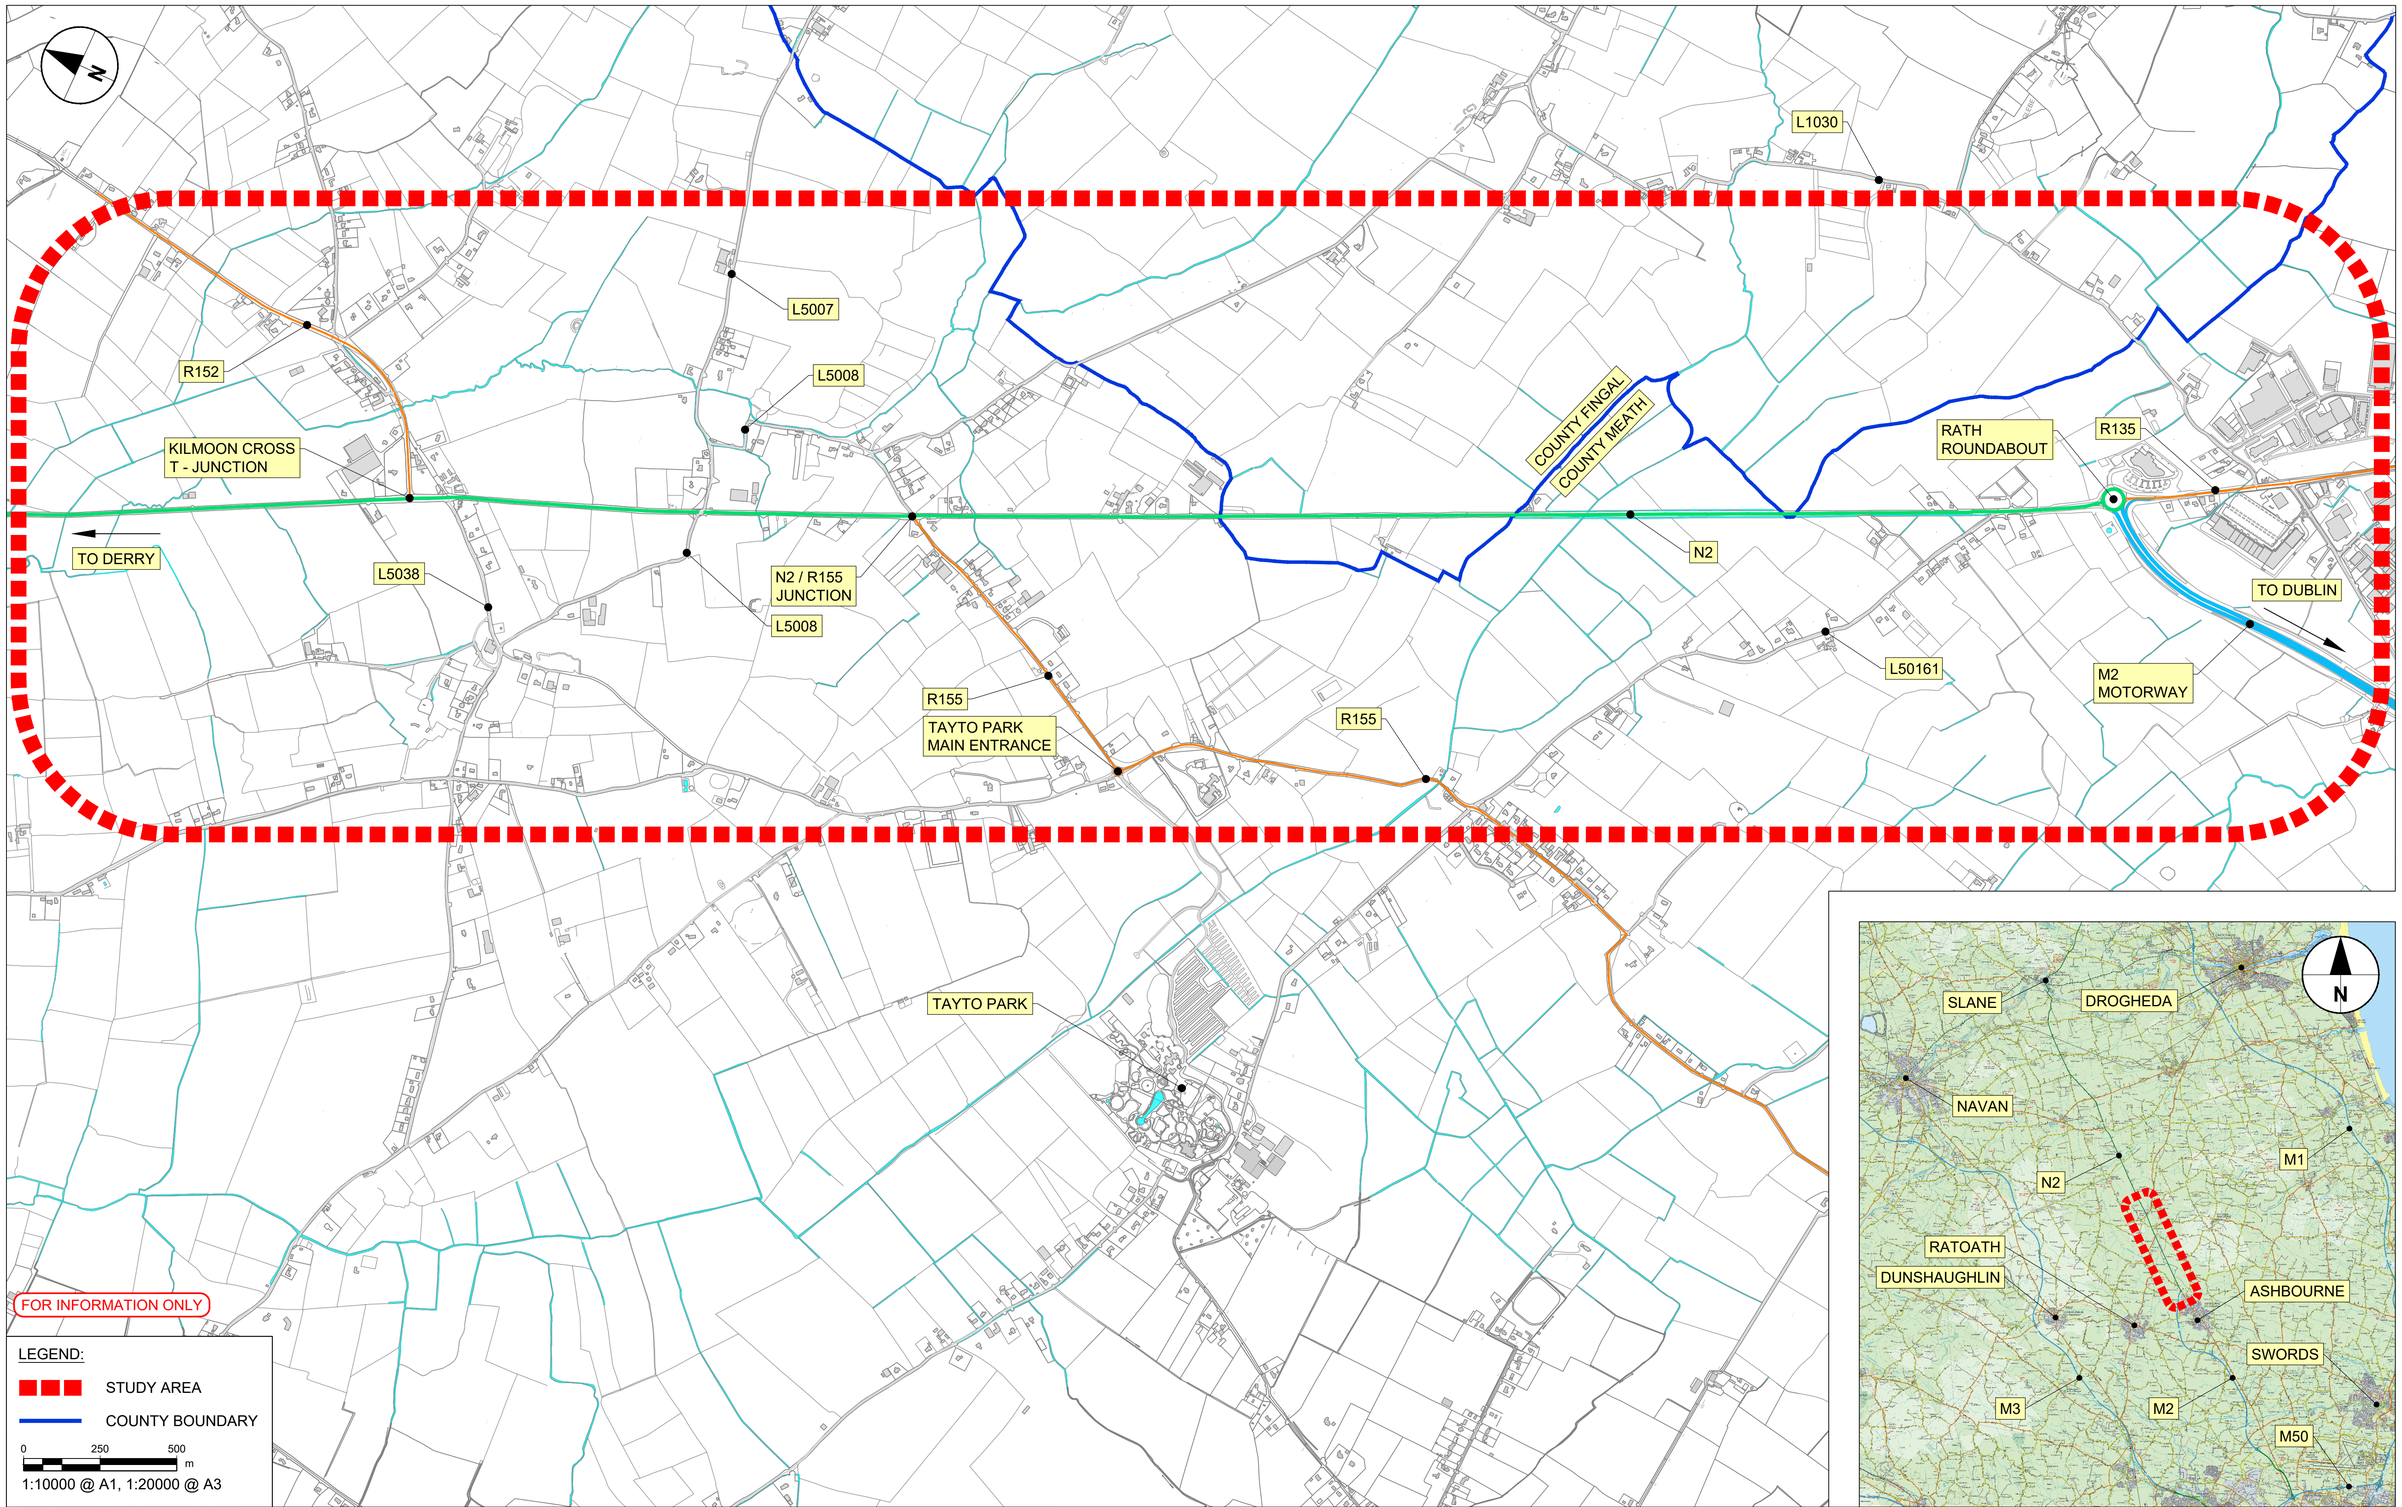

No.	Revision	Date	By	Chk'd	App'd

Roughan & O'Donovan-AECOM Alliance

AECOM
Adelphi Plaza
Georges Street Upper
Dun Laoghaire
Co. Dublin
Ireland
T +353 (0)1 238 3100
www.aecom.com

Roughan & O'Donovan
Arena House
Arena Road
Sandyford
Dublin 18
Ireland
T +353 (0)1 294 0800
www.rod.ie

Drawn	Designed	Checked	Approved	Suitability Code - Description
DY	DY	EG	EG	S2 - Information/Planning

Project Title: N2 RATH ROUNDABOUT TO KILMOON CROSS

Drawing Title: STUDY AREA

Drawing Number: N2 - ACM - ZZ - ZZ - SK - HW - 000021

Scale: 1:10000 @ A1 | Date: 27.02.2020 | Job No: - | Rev: D0

DO NOT SCALE USE FIGURED DIMENSIONS ONLY

© ORDINANCE SURVEY IRELAND, 2020.
ALL RIGHTS RESERVED LICENCE NUMBER 2020/31/CCMA/MEATHCOUNTYCOUNCIL

27 February 2020 16:49:33 \\EU.AECOMNET.COM\EMIA\UKI\IEDBL2\JOBS\PR-408895_N2_R2K_PH1-4\900_CAD_GIS\910_CAD\25_SKETCHES\01-WIP\N2-AEC-ZZ-ZZ-SK-HW-000021_STUDY AREA.DWG